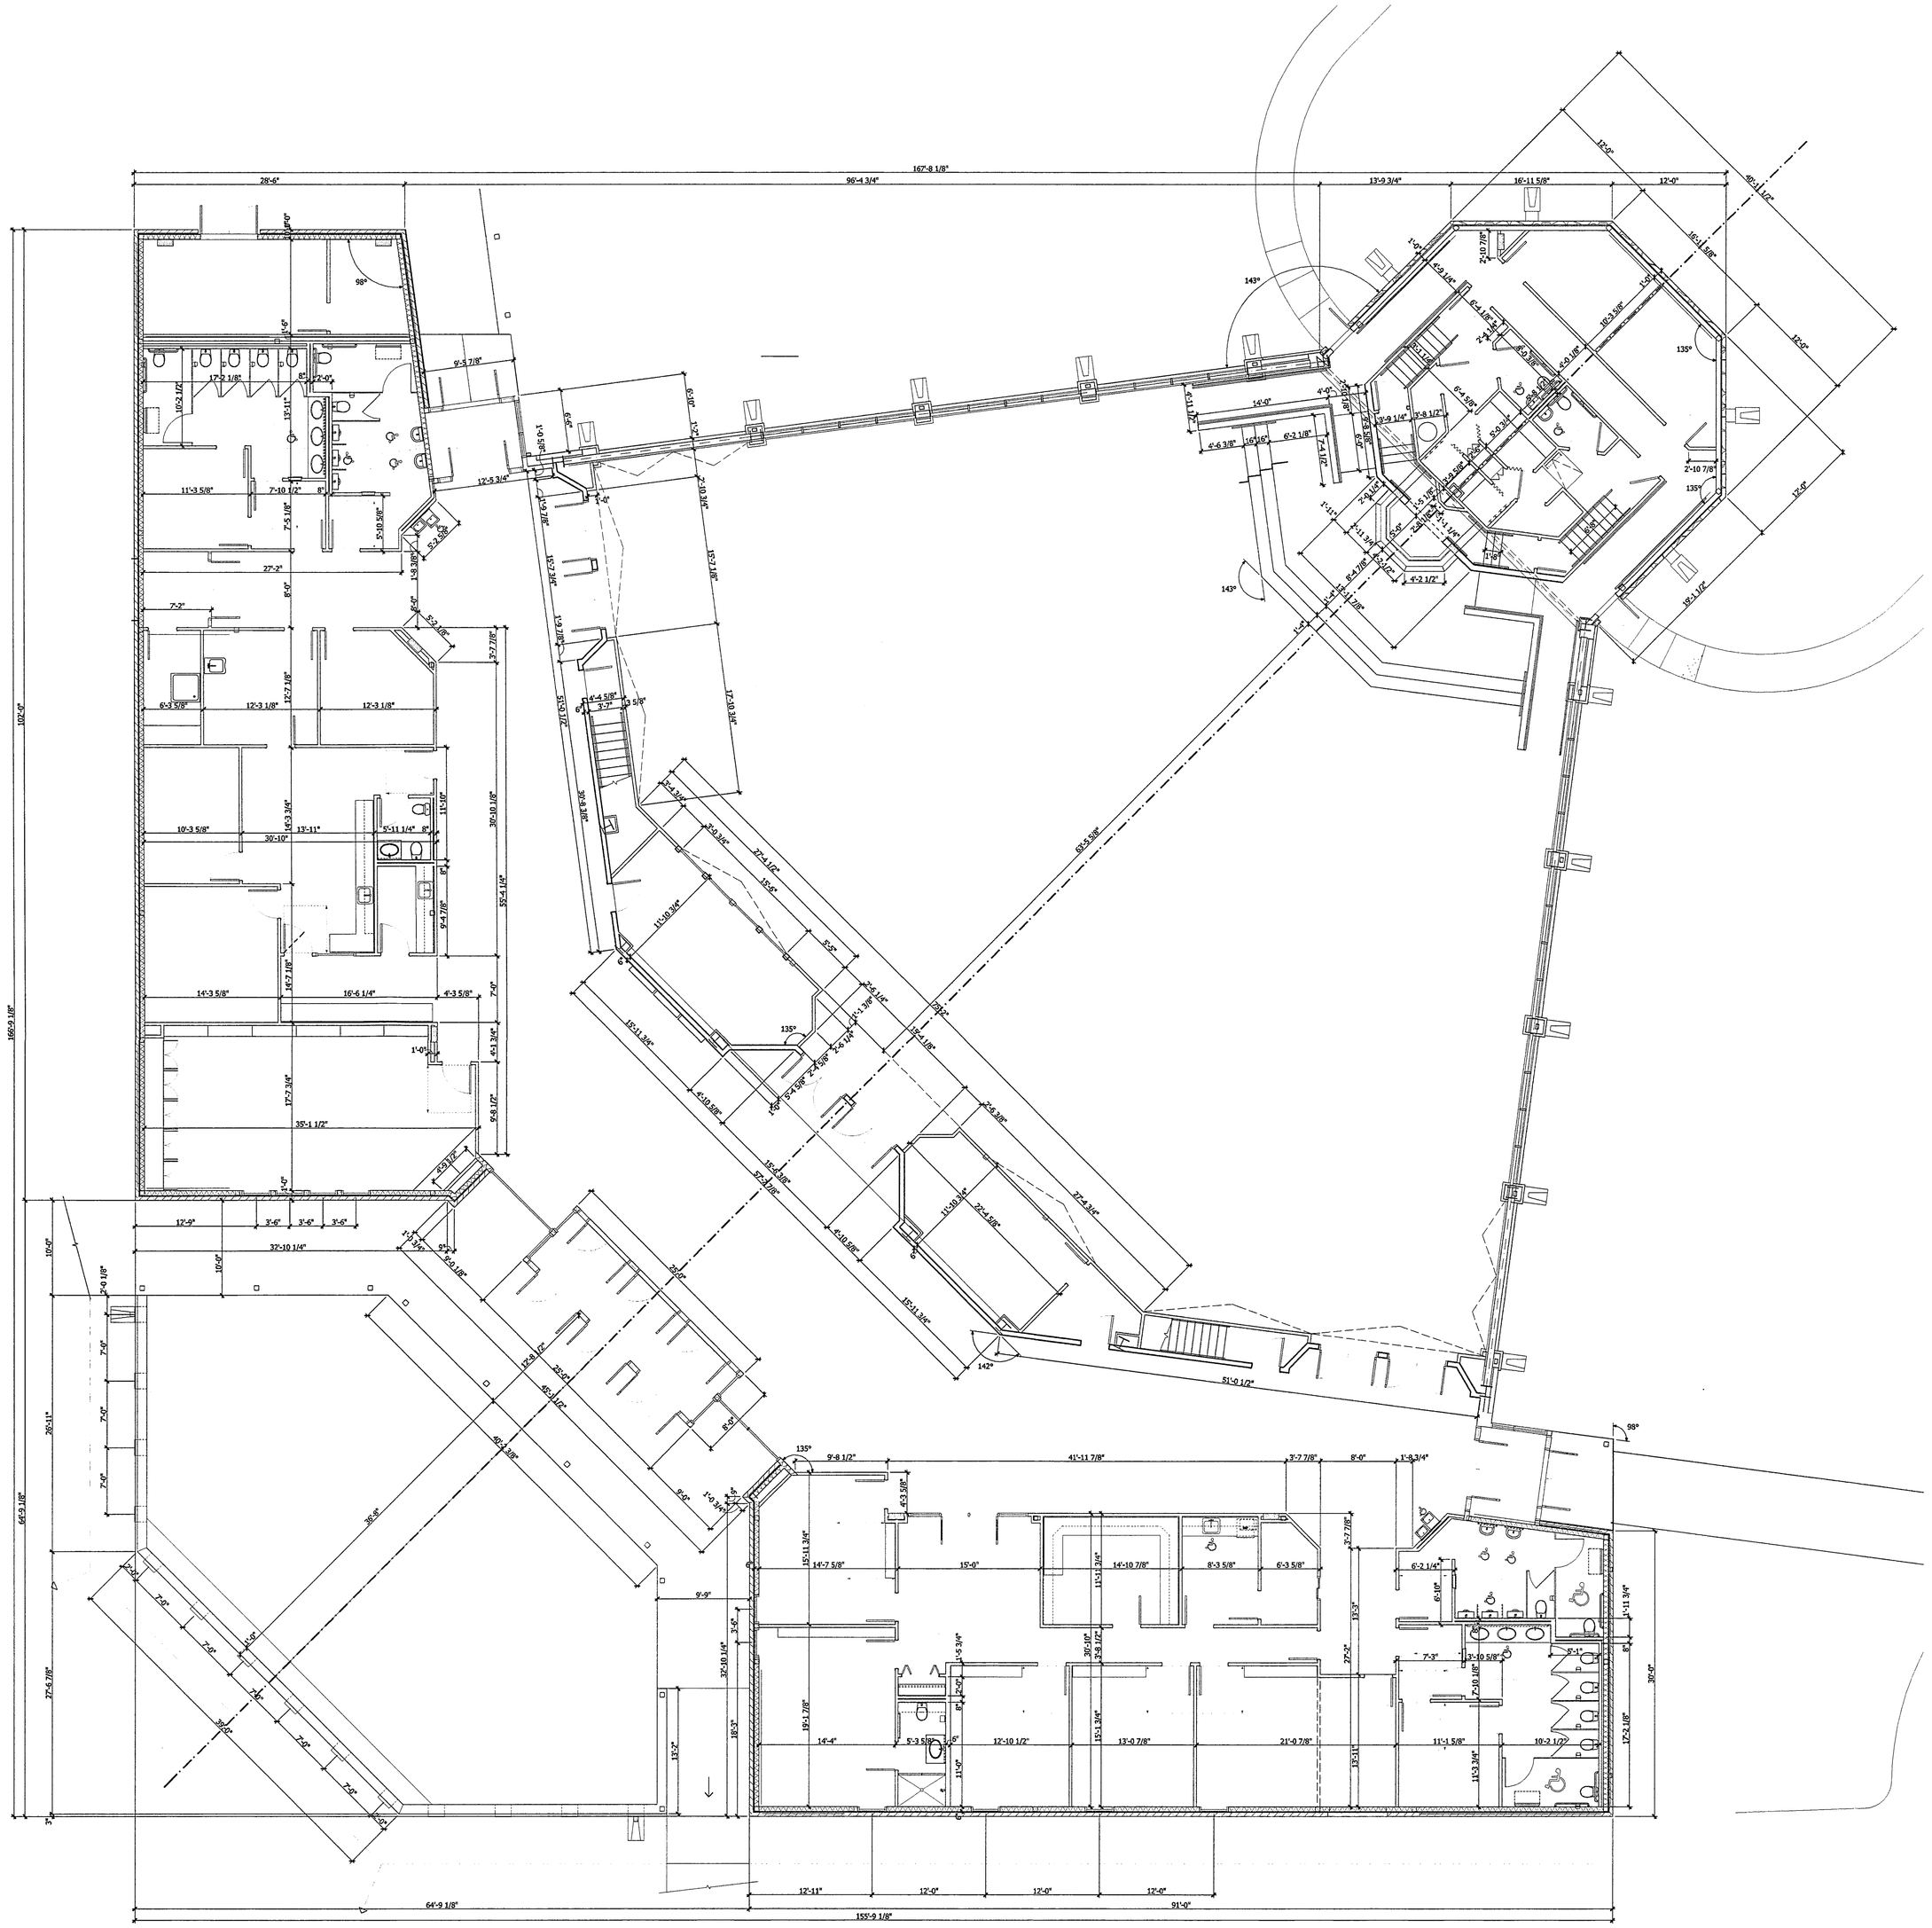

01 Dimension Plan 1/8"
SCALE: 1/8" = 1'-0"

© Copyright 2008 By Hallum Architects, Inc. - ALL RIGHTS RESERVED

REGISTERED ARCHITECT
STATE OF TEXAS

Revisions:	By:

HALLUM ARCHITECTS, INC.
6040 CAMP BOWIE BLVD SUITE 17
FORT WORTH, TEXAS 76116
PHONE: 817.332.2422 FAX: 817.338.1949
email: info@hallumarch.com

NEW WORSHIP FACILITIES

EAST SIDE CHURCH of CHRIST

MLK @ HWY 183, AUSTIN, TEXAS

DIMENSIONING PLAN

Date: 5-13-08
Scale:
Drawn:
Job: 2006-05
Sheet Number:
A1.1.4