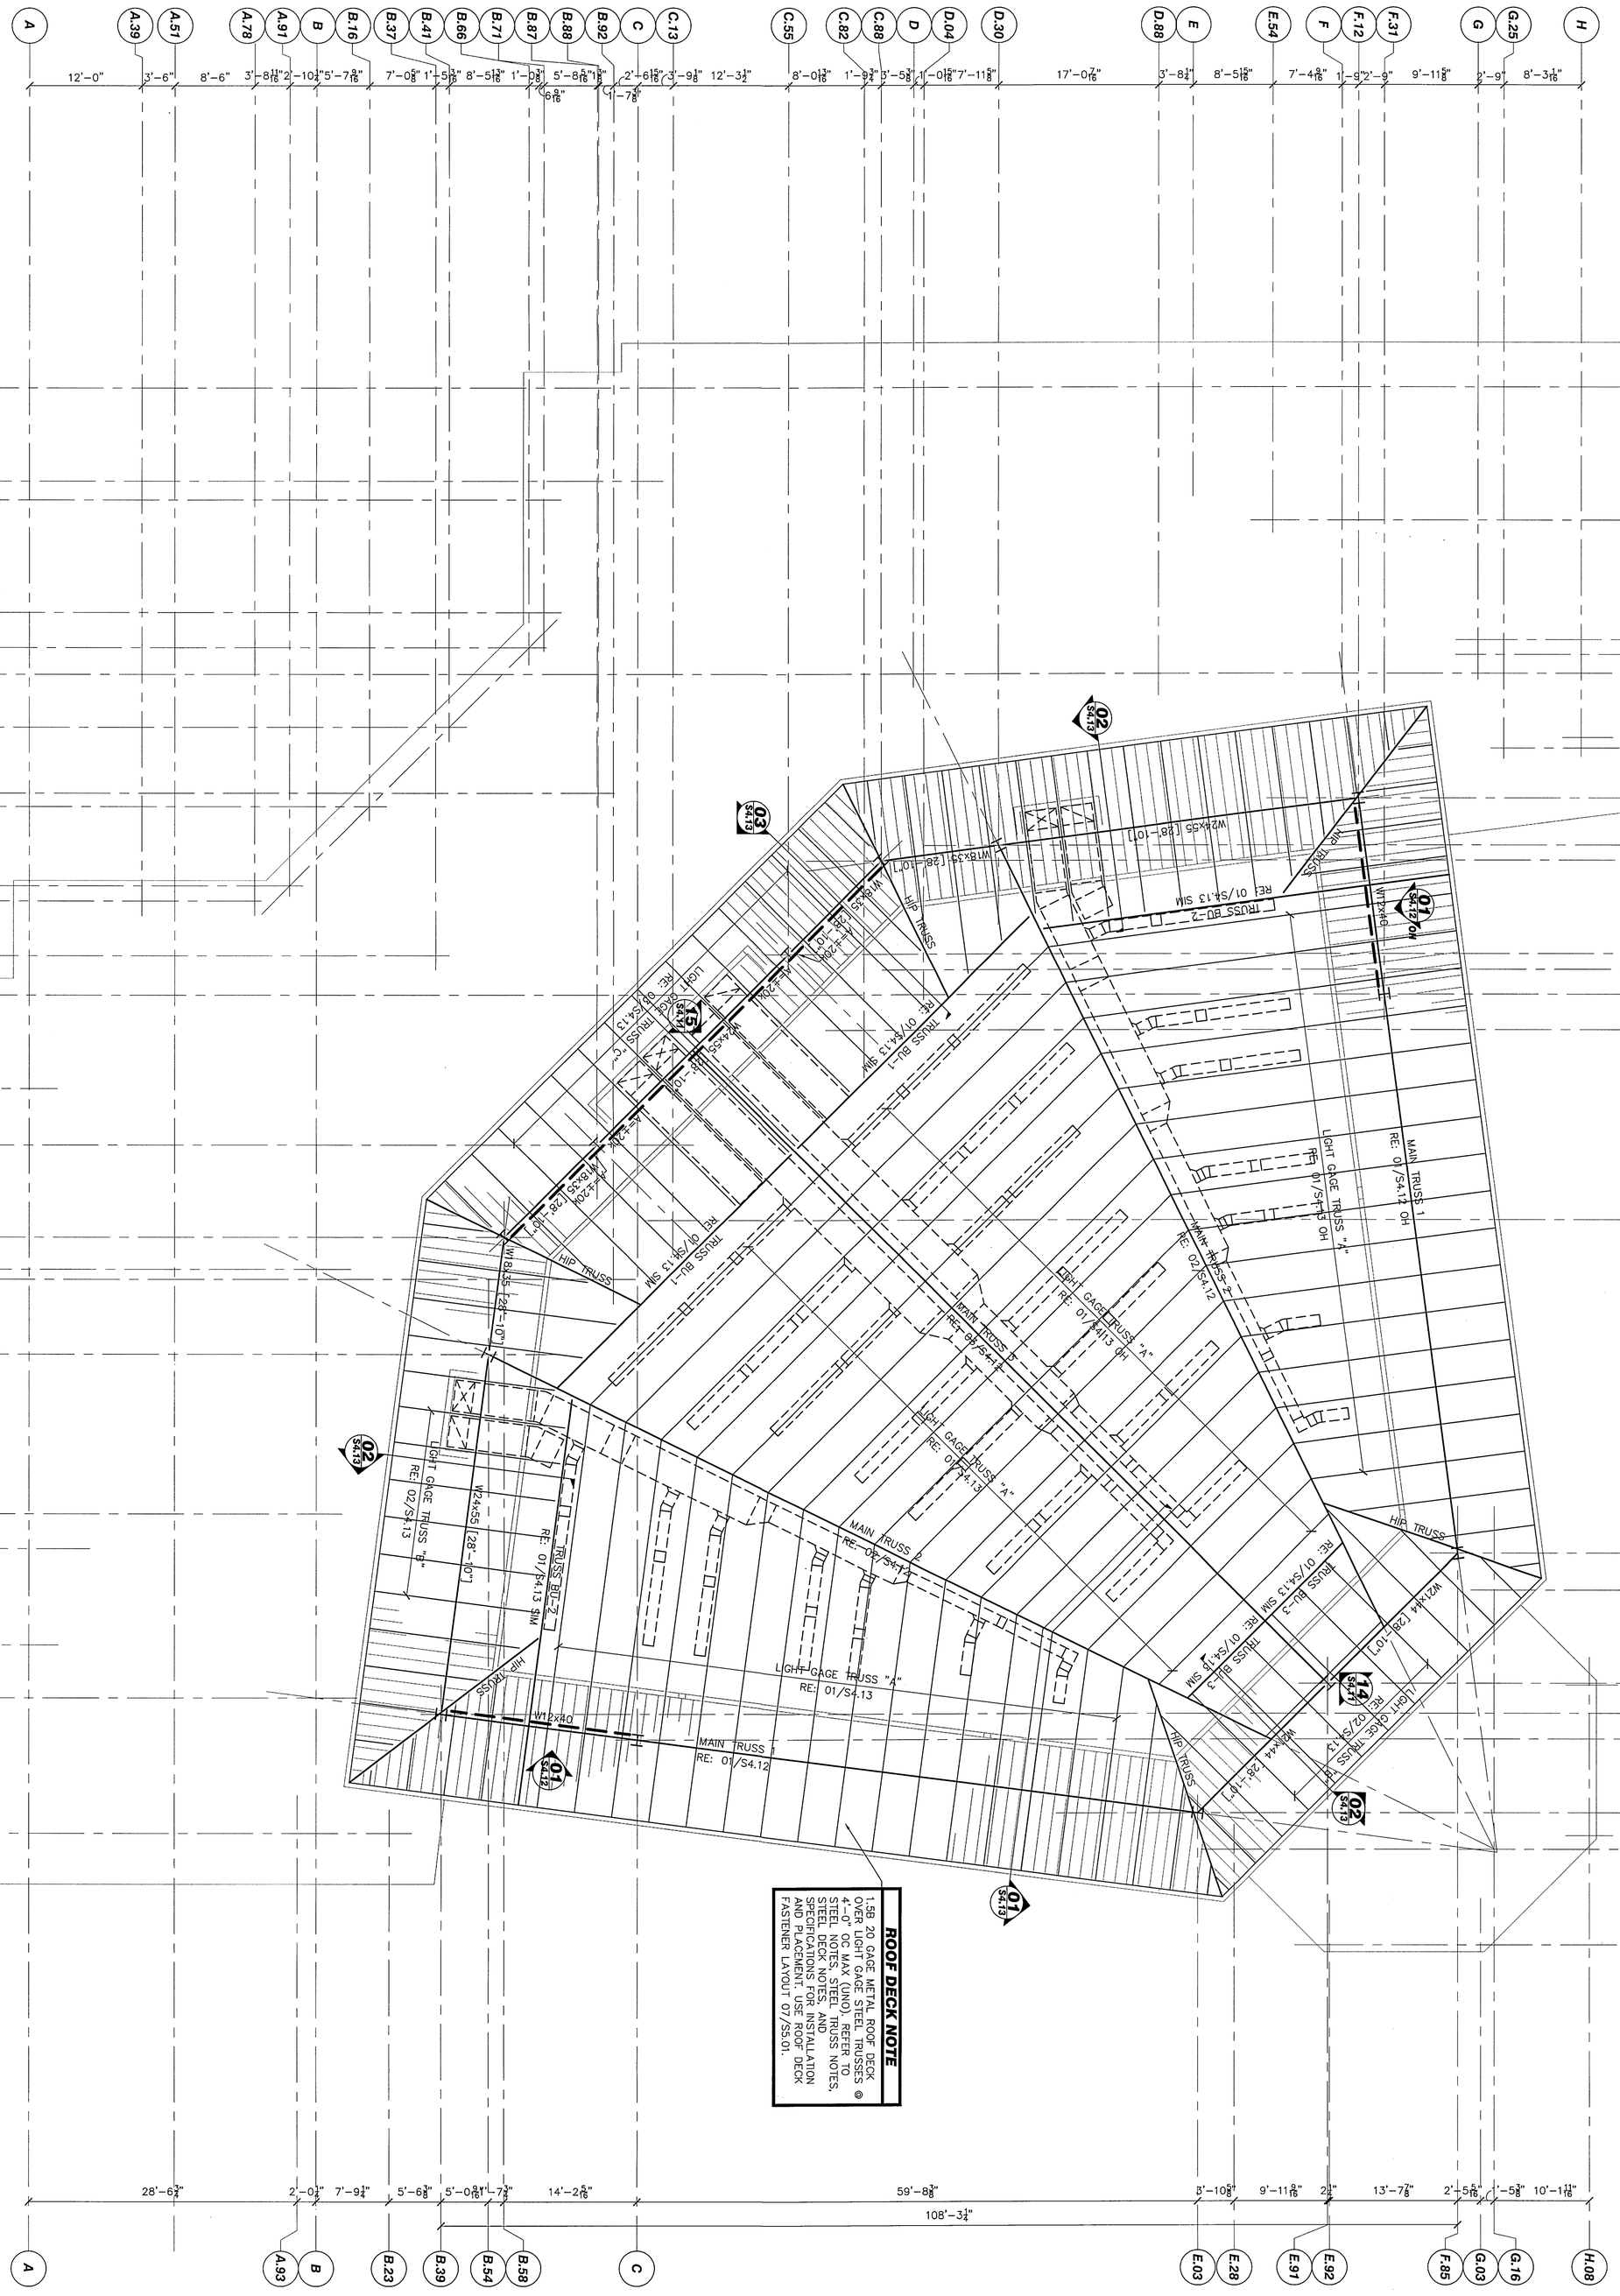

01 HIGH ROOF FRAMING PLAN

SCALE: 1/8" = 1'-0"

PLAN NOTES:

1. MECHANICAL UNITS SHALL BE PLACED IN LOCATIONS SHOWN ON THE PLAN. MECHANICAL UNITS MUST BE SUPPORTED BY TWO JOISTS AND NO SINGLE JOIST SHALL SUPPORT MORE THAN ONE MECHANICAL UNIT. MECHANICAL UNITS SHALL NOT EXCEED WEIGHTS SHOWN ON THE PLAN.
2. TOP OF STEEL (NOTED AS [XX'-XX"]) = TOP OF BEAM ELEVATION.

ROOF DECK NOTE

1.5B 20 GAGE METAL ROOF DECK OVER LIGHT GAGE STEEL TRUSSES @ 4'-0" OC MAX (UNO). REFER TO STEEL NOTES, STEEL TRUSS NOTES, STEEL DECK NOTES, AND SPECIFICATIONS FOR INSTALLATION AND PLACEMENT. USE ROOF DECK FASTENER LAYOUT 07/S5.01.

Structural Solutions, Inc.
Engineering Consultants
6410 Southwest Blvd., Suite 210
Fort Worth, Texas 76109-3920
817.569.0070 · 817.569.0075 fax

© COPYRIGHT 2008 BY STRUCTURAL SOLUTIONS, INC.

STATE OF TEXAS · ADAM W. BOYETTE · 93708 · LICENSED PROFESSIONAL ENGINEER · 2008

Date:	03/20/08
Scale:	As Shown
Drawn:	JSQ
Job:	2006-05
Sheet Number:	S4.02

HIGH ROOF FRAMING PLAN

NEW WORSHIP FACILITIES & EDUCATION BUILDING

EAST SIDE CHURCH of CHRIST

MLK @ HWY 183, AUSTIN, TEXAS

HALLUM ARCHITECTS, INC.
6040 CAMP BOWIE BLVD SUITE 17
FORT WORTH, TEXAS 76116
PHONE: 817.332.2422 FAX: 817.338.1949
email: info@hallumarch.com

Revisions: By: